City of Bunker Hill, TX

11977 Memorial Drive, Houston, TX 77024 Phone: (713) 467-9762 www.bunkerhilltx.gov

SANITARY SEWER LINES

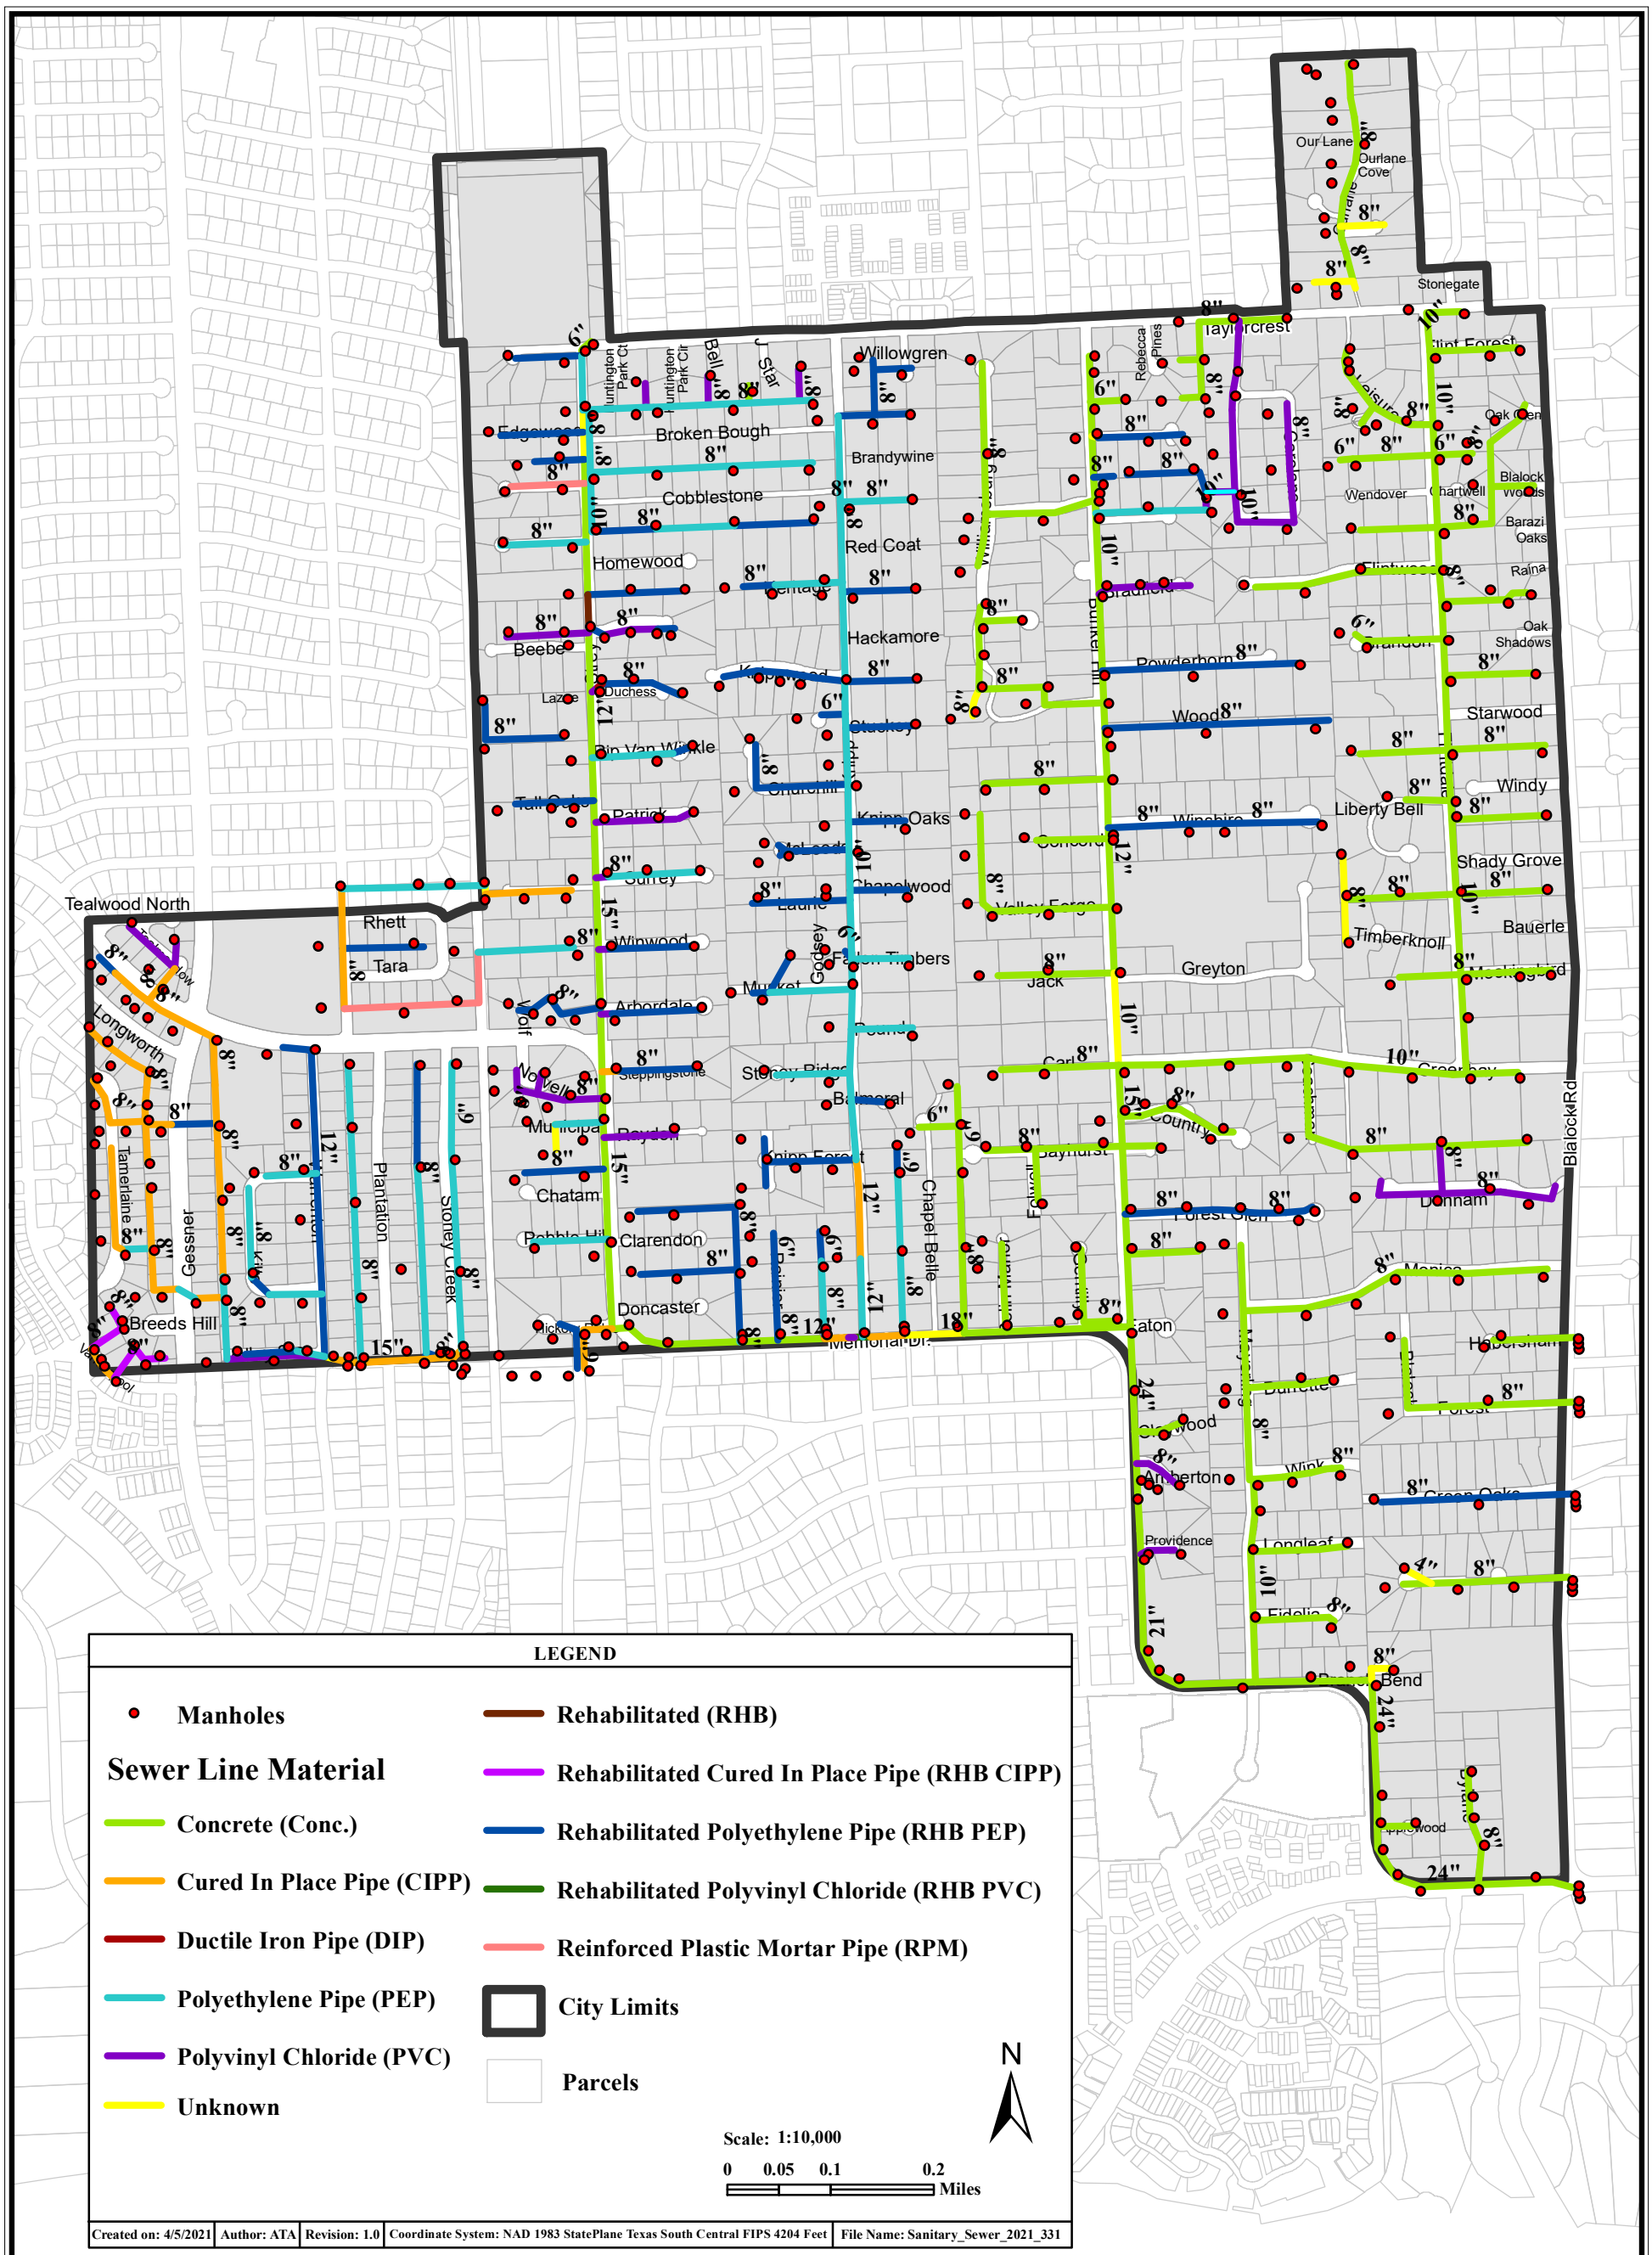

LEGEND

- Manholes

Sewer Line Material

- Concrete (Conc.)
- Cured In Place Pipe (CIPP)
- Ductile Iron Pipe (DIP)
- Polyethylene Pipe (PEP)
- Polyvinyl Chloride (PVC)
- Unknown
- Rehabilitated (RHB)
- Rehabilitated Cured In Place Pipe (RHB CIPP)
- Rehabilitated Polyethylene Pipe (RHB PEP)
- Rehabilitated Polyvinyl Chloride (RHB PVC)
- Reinforced Plastic Mortar Pipe (RPM)
- City Limits
- Parcels

N

Scale: 1:10,000

0 0.05 0.1 0.2 Miles

Created on: 4/5/2021	Author: ATA	Revision: 1.0	Coordinate System: NAD 1983 StatePlane Texas South Central FIPS 4204 Feet	File Name: Sanitary_Sewer_2021_331